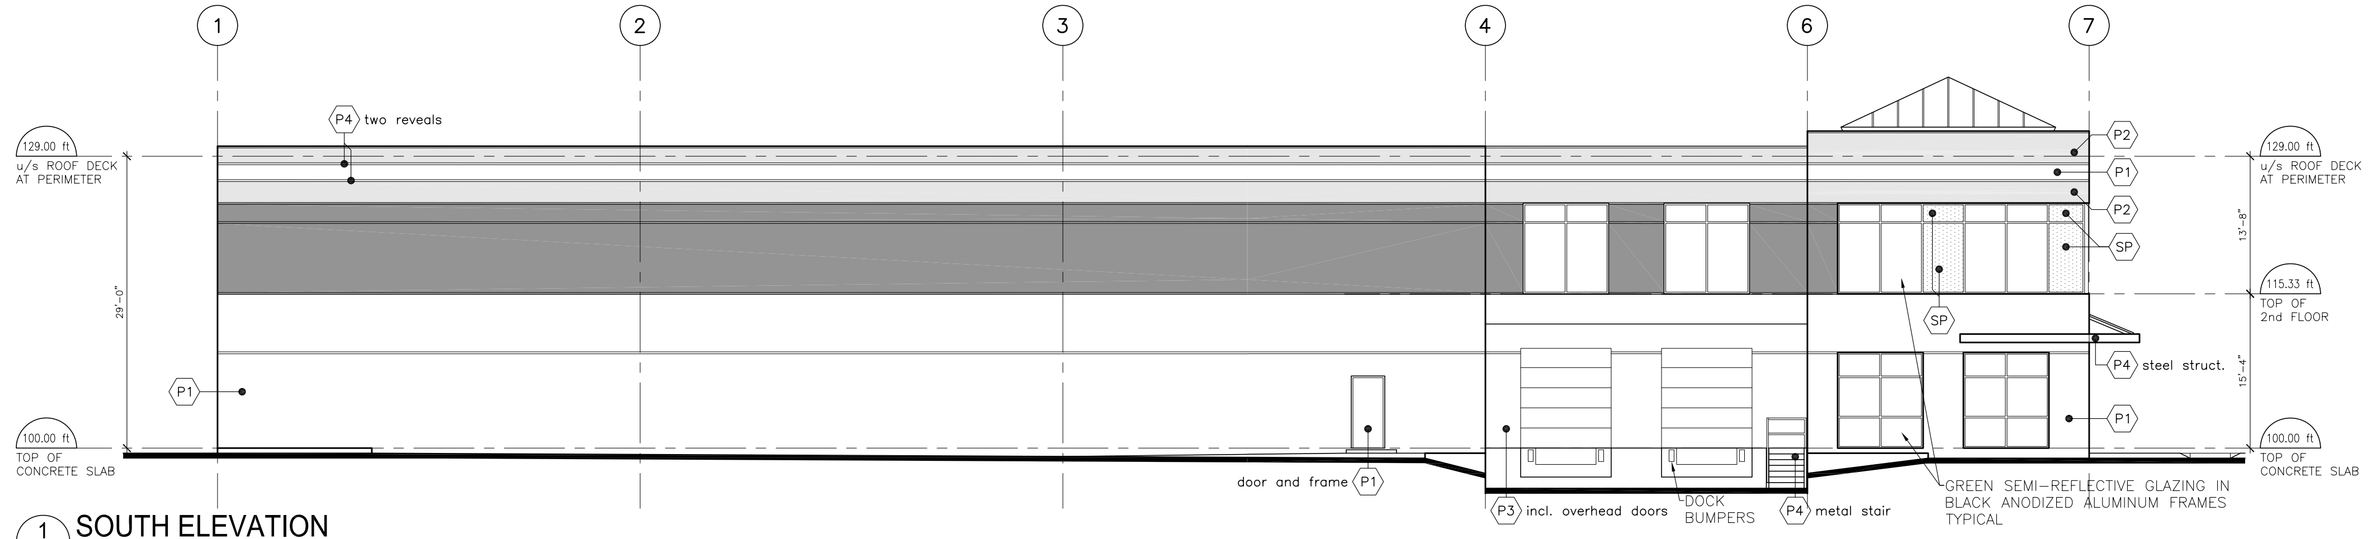

1 SOUTH ELEVATION
Scale: 3/32"=1'-0"

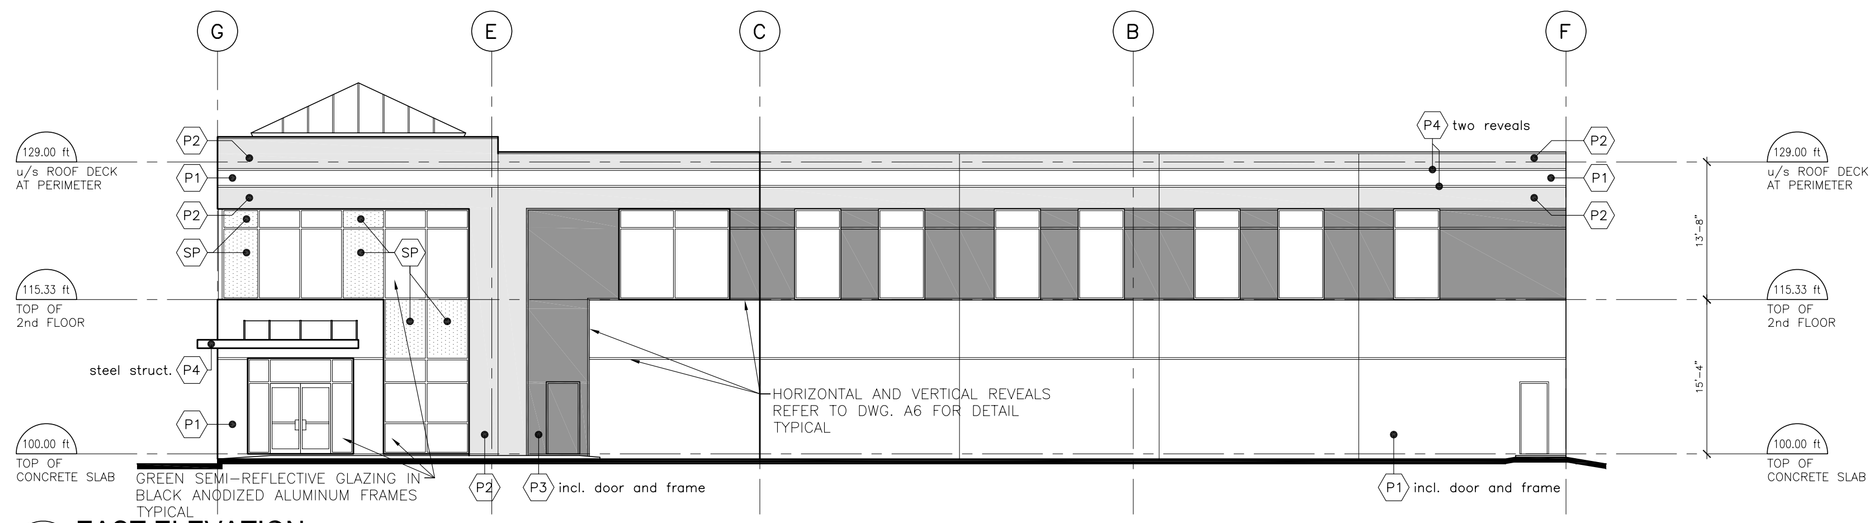

2 EAST ELEVATION
Scale: 3/32"=1'-0"

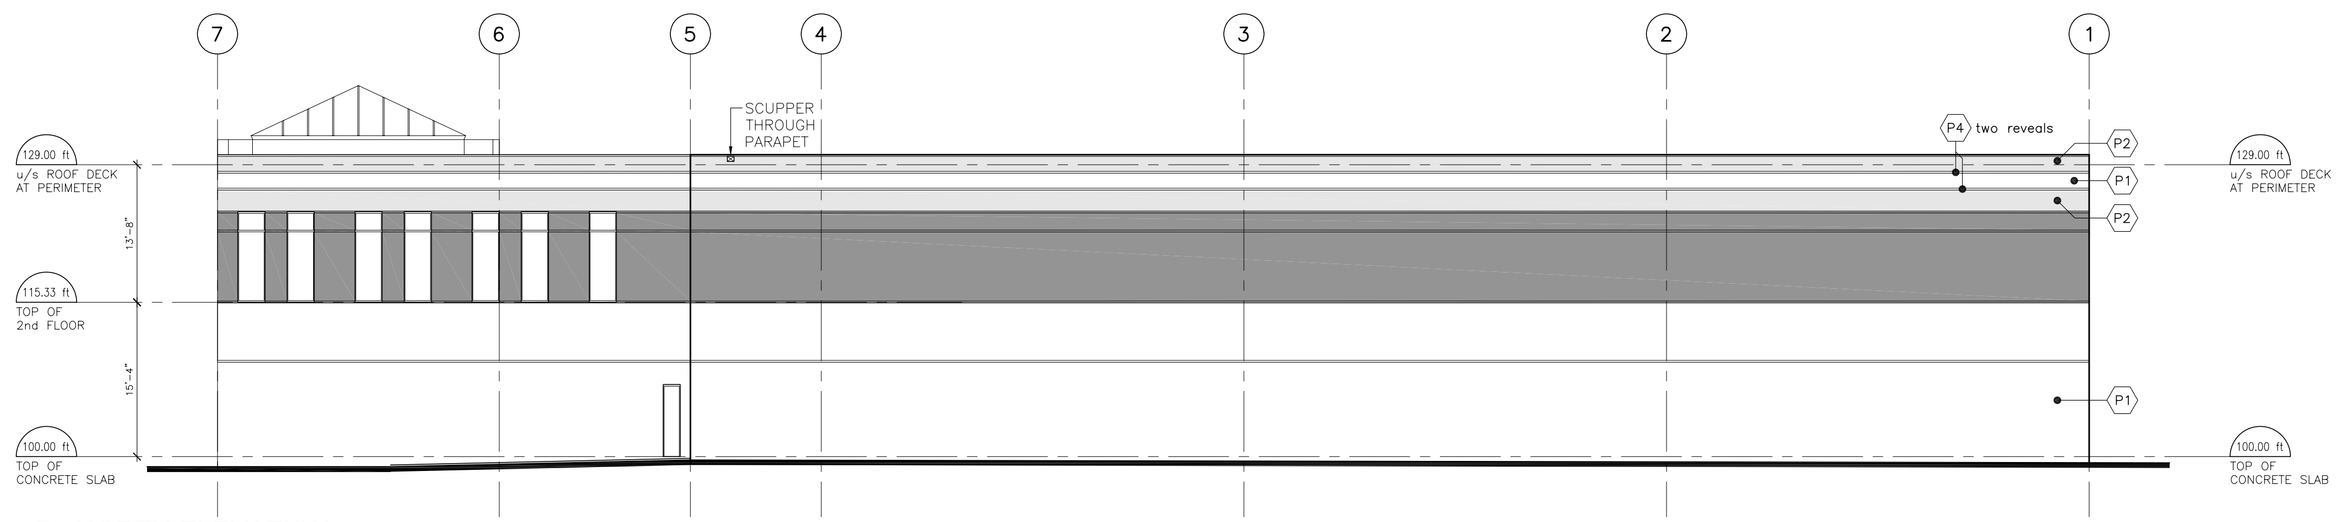

3 NORTH ELEVATION
Scale: 3/32"=1'-0"

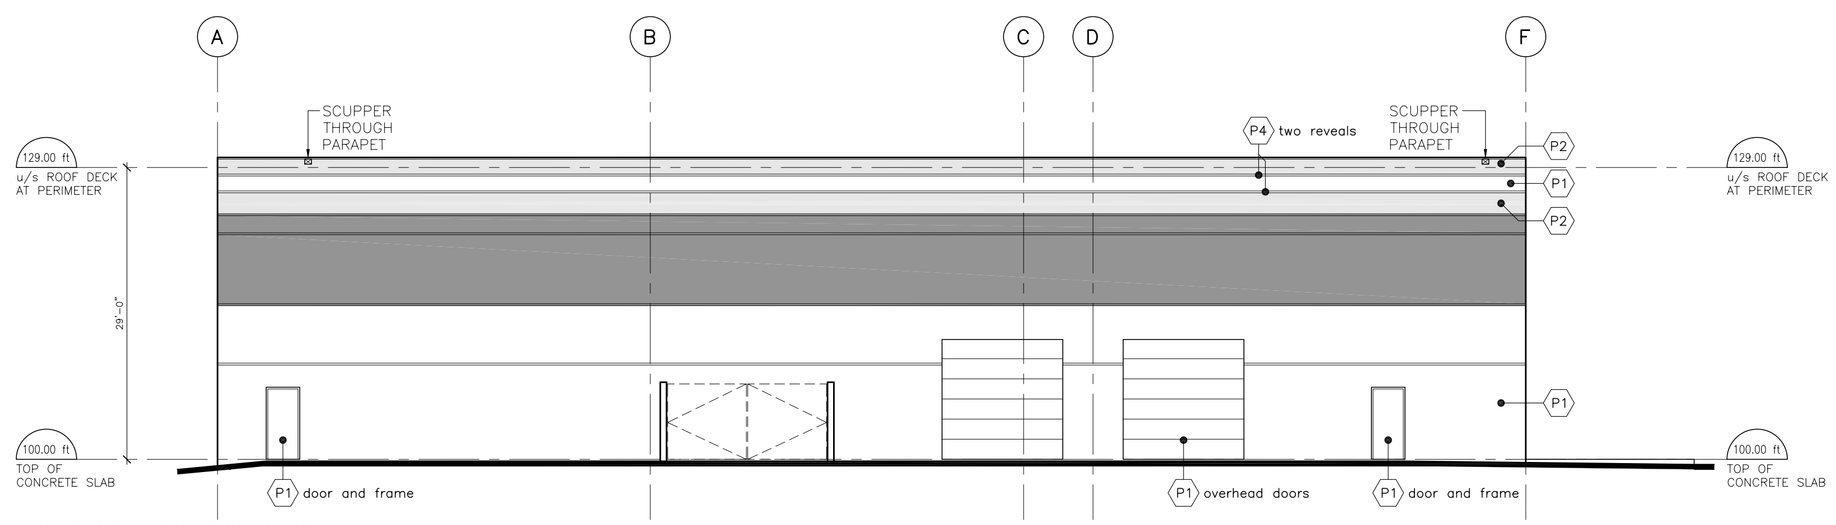

4 WEST ELEVATION
Scale: 3/32"=1'-0"

EXTERIOR COLOUR LEGEND

No.	COLOUR
P1	BENJAMIN MOORE R-9993 'TURRET'
P2	BENJAMIN MOORE OC-52 'TAPESTRY BEIGE'
P3	BENJAMIN MOORE HC-160 'KNOXVILLE GRAY'
P4	BLACK

NOTE
ALL PARAPET FLASHINGS TO BE COLOUR P4

SP INDICATES SPANDREL PANEL

exclusive property of OPUS BUILDING CANADA INC.

WSB WEILER · SMITH · BOURNE
CONSULTING STRUCTURAL ENGINEERS
118-3855 HENNING DR.
BURNABY, B.C. CANADA V5C 6N3
TEL: (604) 294-3753 FAX: (604) 294-3754

SEAL

PROJECT TITLE:
OFFICE - WAREHOUSE FACILITY
for
BARI DESIGNS LTD.
12180 RIVERSIDE WAY
RICHMOND, B.C.

No.	DATE	DESCRIPTION
4	15 NOV 2006	ISSUED FOR CONSTRUCTION
3	01 NOV 2006	RESUBMITTED FOR BLDG PERMIT APPLICATION
2	20 SEP 2006	ISSUED FOR PRICING
1	03 AUG 2006	ISSUED FOR BUILDING PERMIT APPLICATION

OPUS BUILDING CANADA INC.

DATE : 01 NOV 2006
UPDATED : –
SCALE : 3/32" = 1'-0"
DRAWING TITLE :
ELEVATIONS
DWG. No. **A4** OF .

FILE: \\Arvid\autocad files\BARI DESIGNS\WKG DWGS\BARI-A4-elevations.dwg
PRINTED: 15 Nov 2006