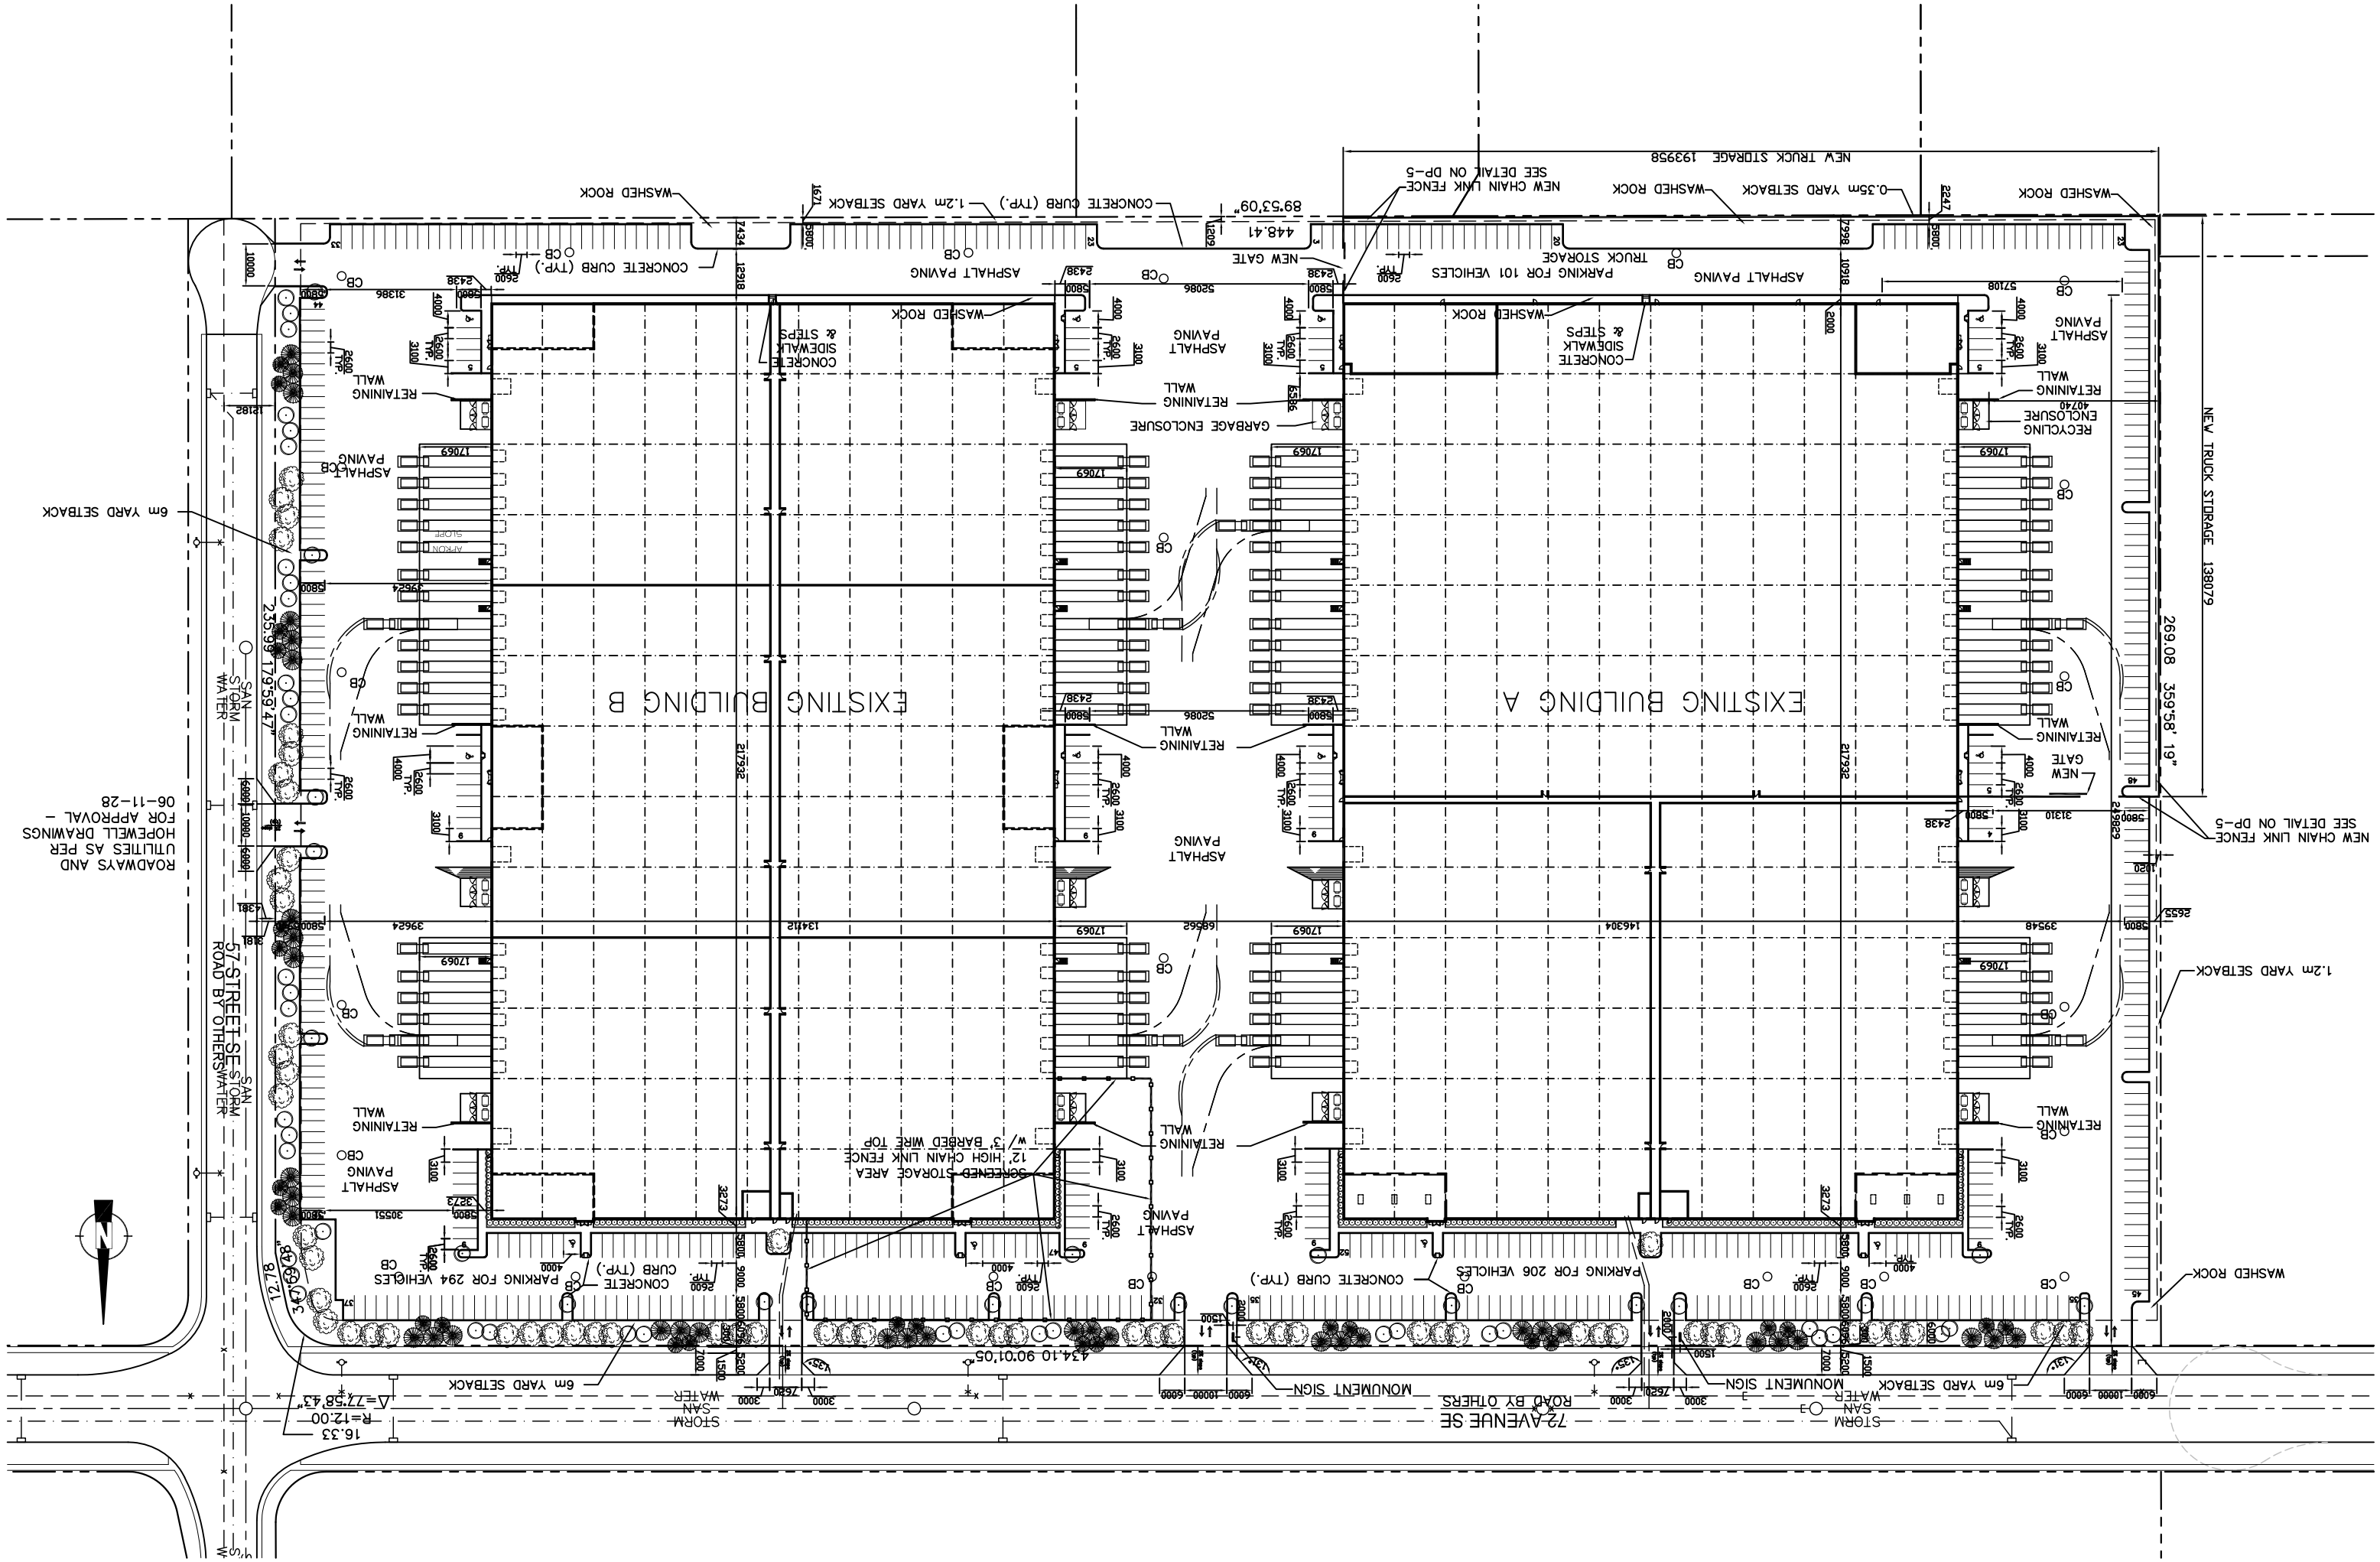

EXISTING BUILDING A
EXISTING BUILDING B
NEW TRUCK STORAGE 138079
NEW TRUCK STORAGE 193958
ROADWAYS AND UTILITIES AS PER HOPEWELL DRAWINGS FOR APPROVAL - 06-11-28
57 STREET SE ROAD BY OTHERS
72 AVENUE SE ROAD BY OTHERS
SAN STORM WATER
ASPHALT PAVING
CONCRETE CURB (TYP.)
1.2m YARD SETBACK
0.35m YARD SETBACK
6m YARD SETBACK
WASHED ROCK
NEW CHAIN LINK FENCE SEE DETAIL ON DP-5
PARKING FOR 101 VEHICLES
PARKING FOR 206 VEHICLES
PARKING FOR 294 VEHICLES
SCREENED STORAGE AREA 12' HIGH CHAIN LINK FENCE W/ 3' BARBED WIRE TOP
RETAINING WALL
GARBAGE ENCLOSURE
RECYCLING ENCLOSURE
CONCRETE SIDEWALK & STEPS
MONUMENT SIGN
NEW GATE